SP - 164
WETSIDE CALISPEL ROAD
CULVERT REPLACEMENT
MILE POST 12.41
PLAN VIEW DETAIL

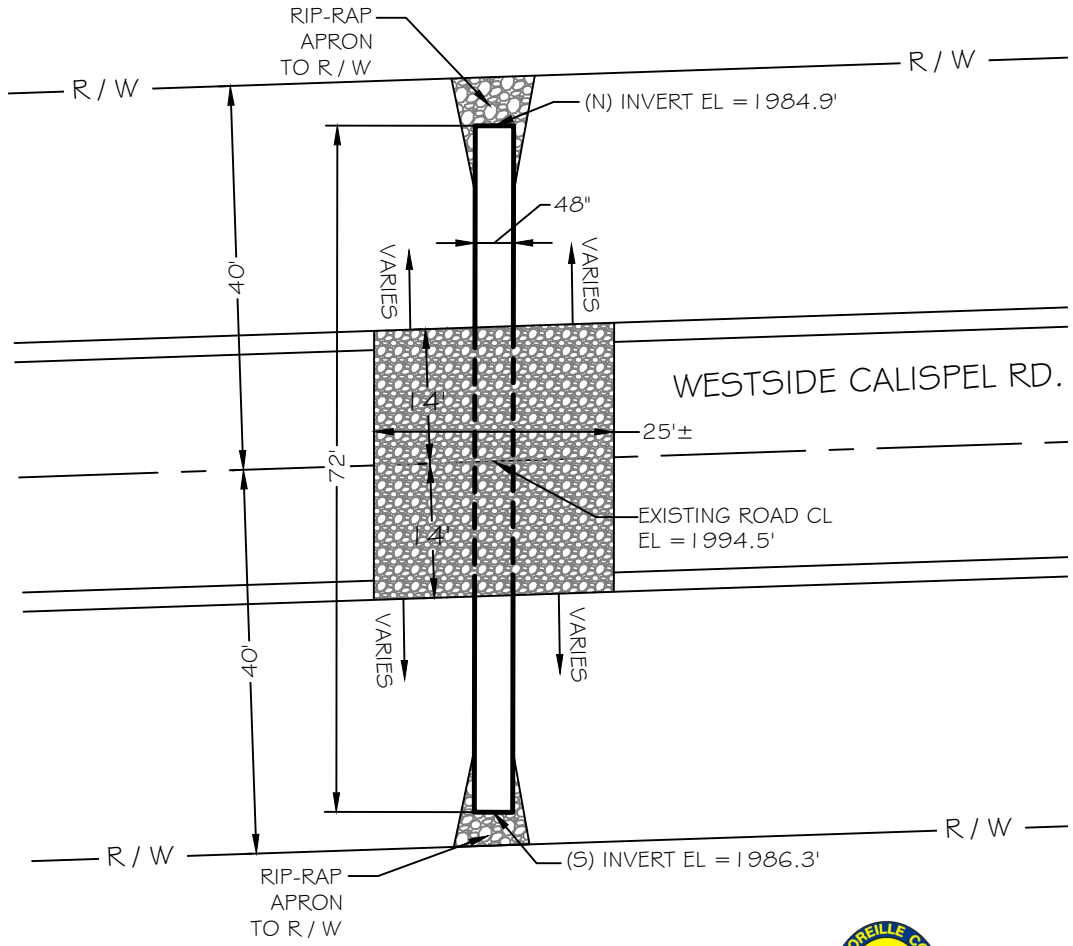

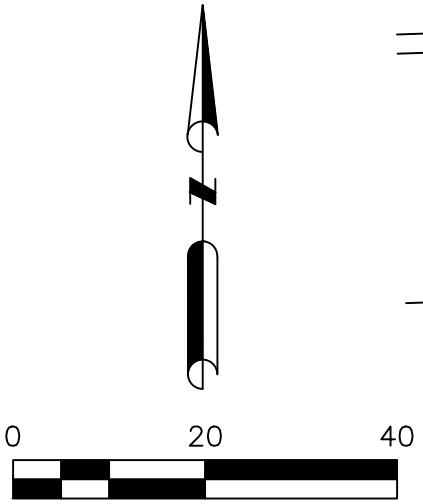

PEND OREILLE COUNTY ROAD DEPT.
P.O. BOX 5040
NEWPORT, WA 99156

SP - 164
WETSIDE CALISPEL ROAD
CULVERT REPLACEMENT
MILE POST 12.41
CROSS SECTION DETAIL

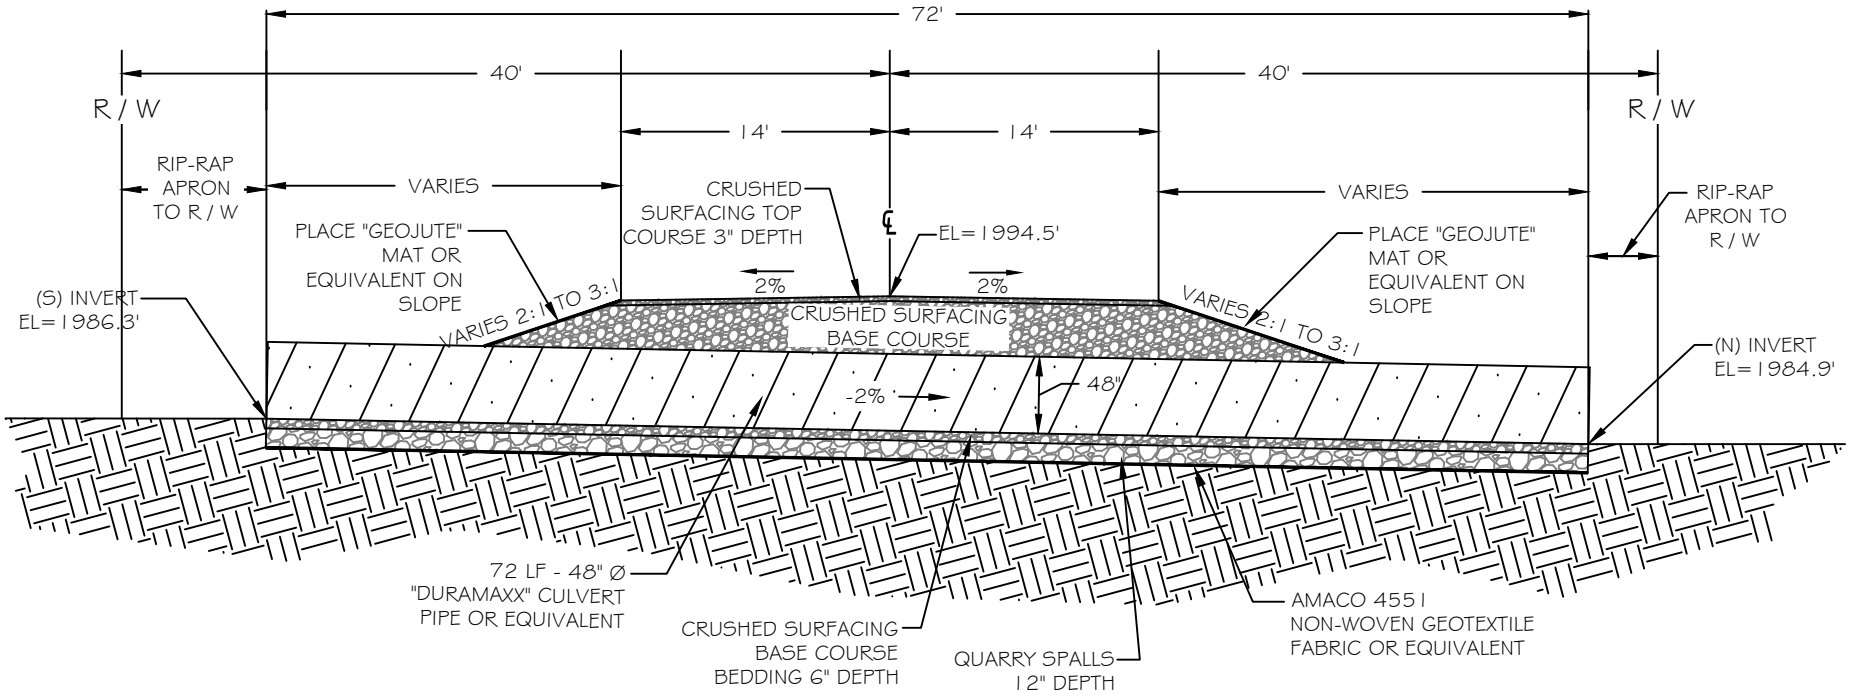

PEND OREILLE COUNTY ROAD DEPT.
P.O. BOX 5040
NEWPORT, WA 99156